

ENGINEERING GRAPHICS

110 8th Street, Troy NY Foundation Plan

Course Name:

Drawing Title:


Date:
12/09/2019

Drawn By:
cadelw

Drawing Scale:
3/16"=1'-0"

Sheet Number:

A0

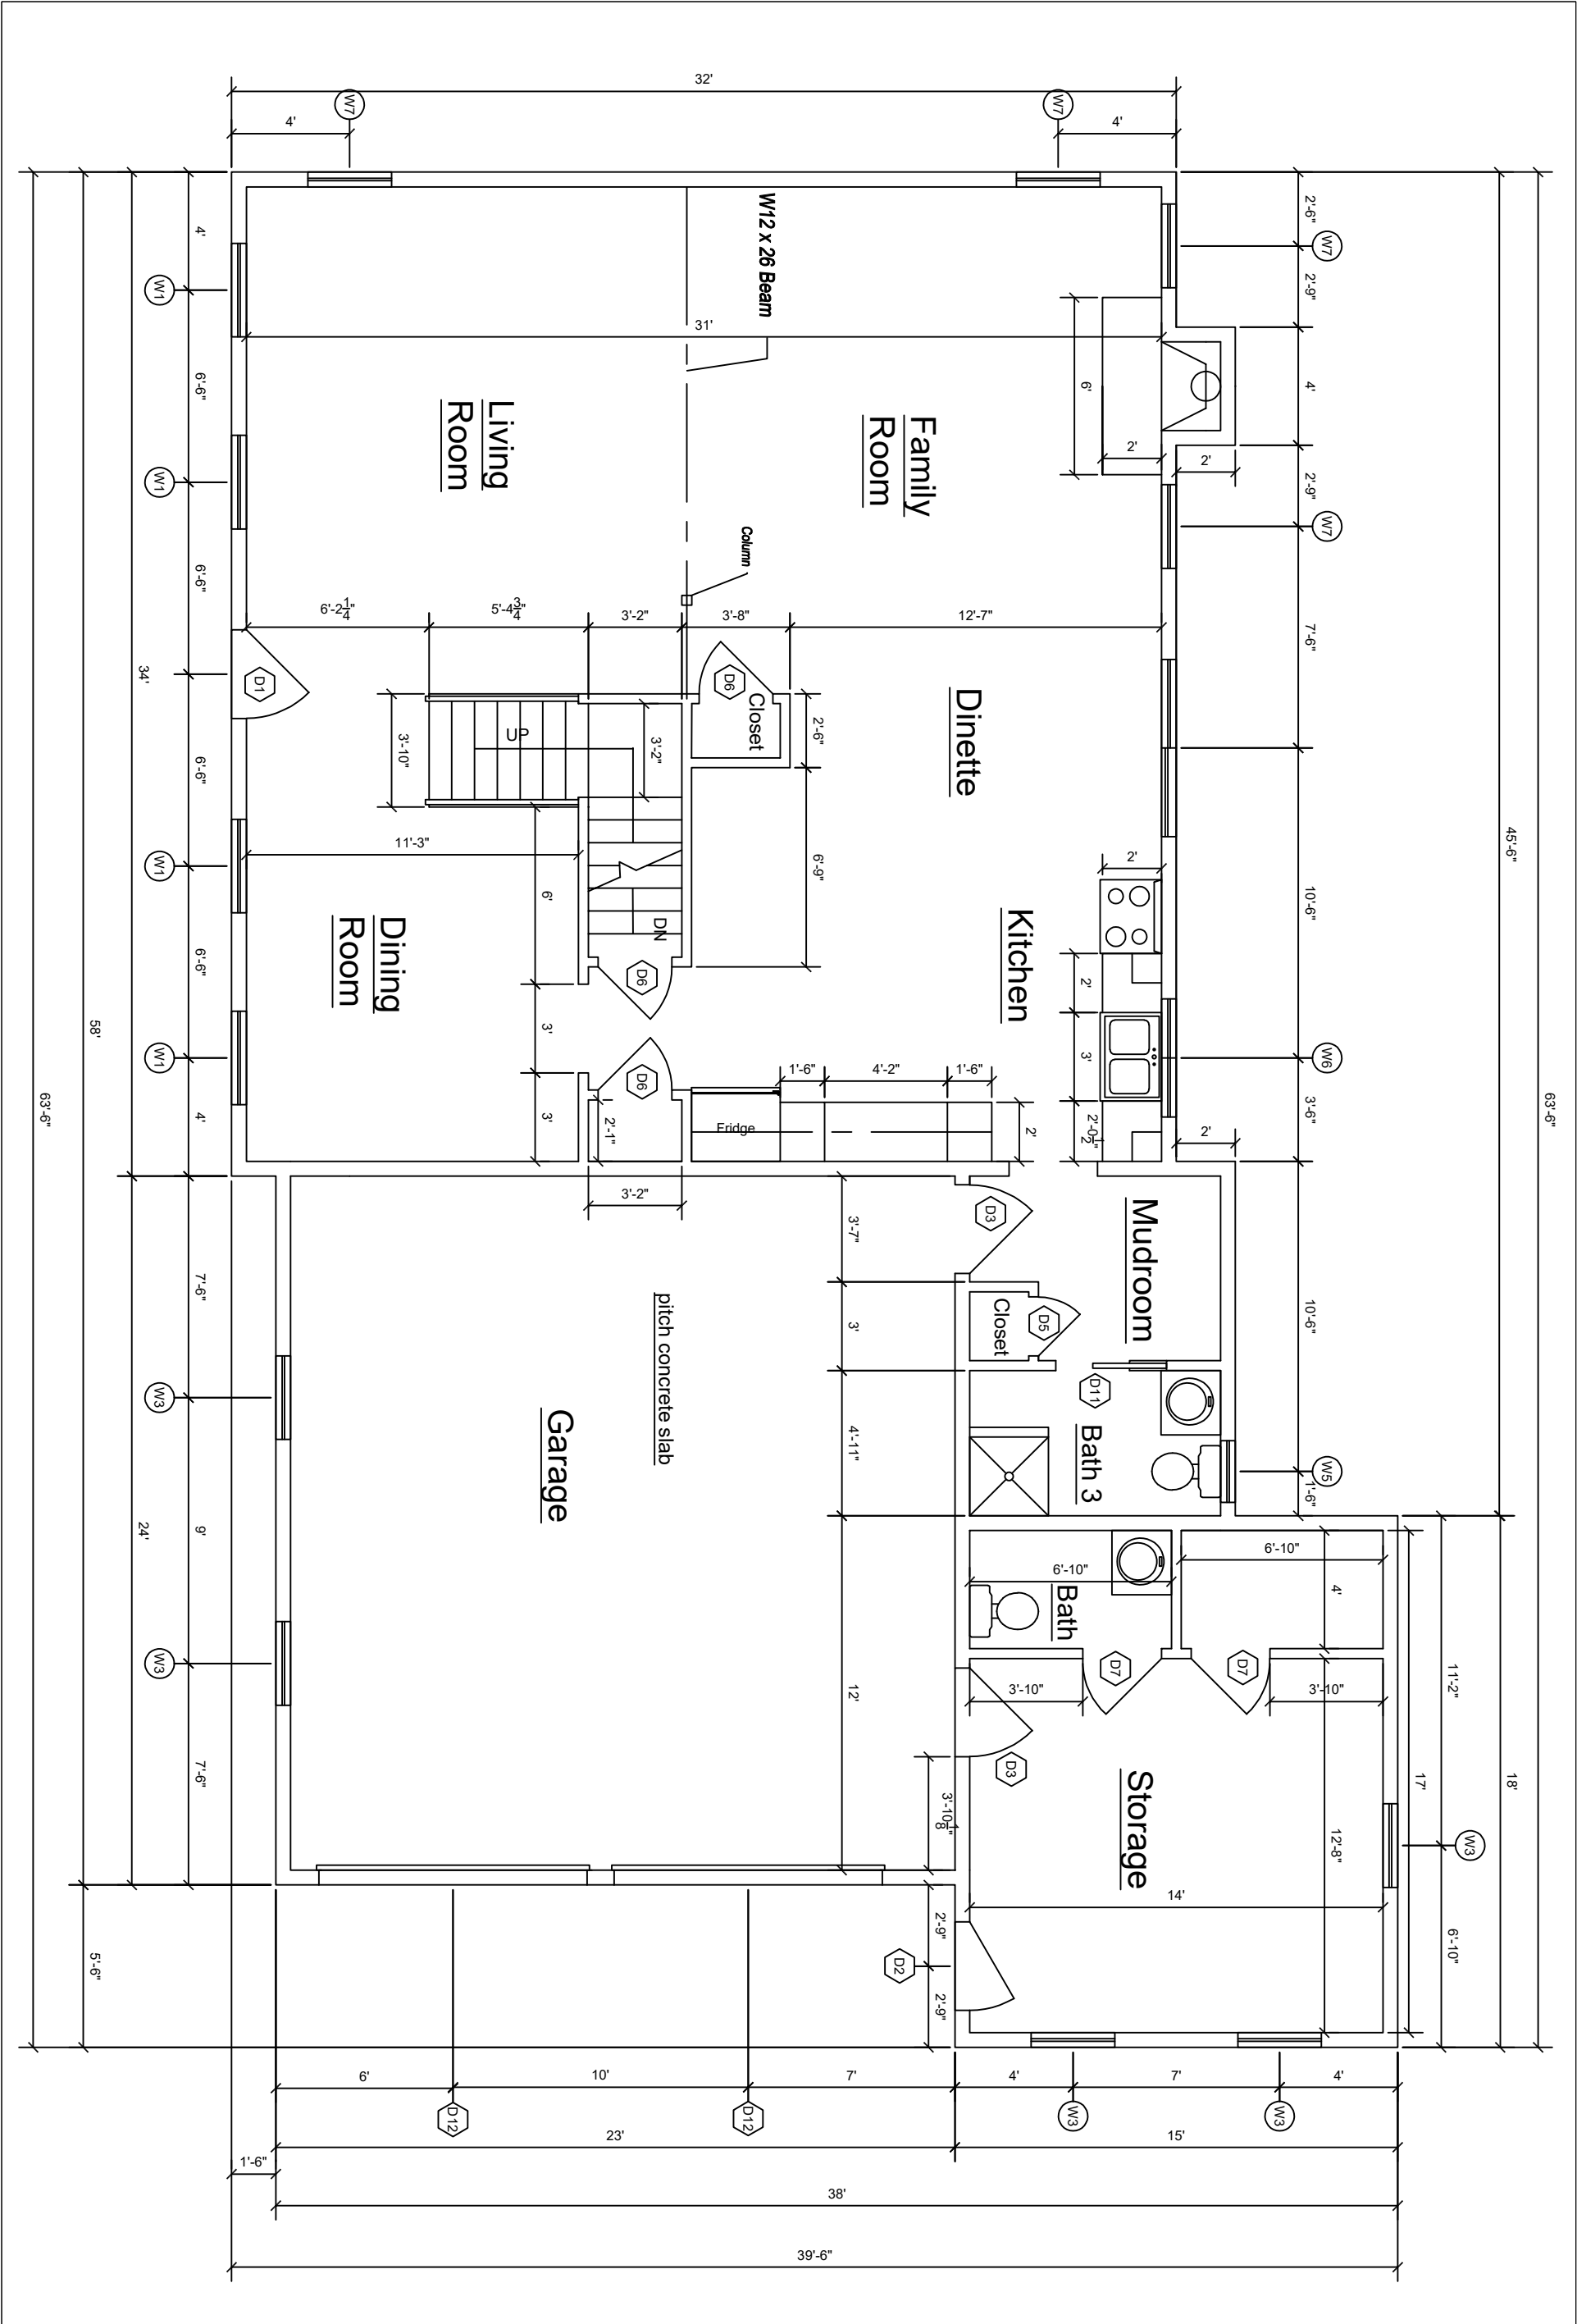

ENGINEERING GRAPHICS

110 8th Street, Troy NY First Floor Plan

Course Name:

Drawing Title:

Date:

12/09/2019

Drawn By:


cadeliw

Drawing Scale:

3/16"=1'-0"

Sheet Number:

A1

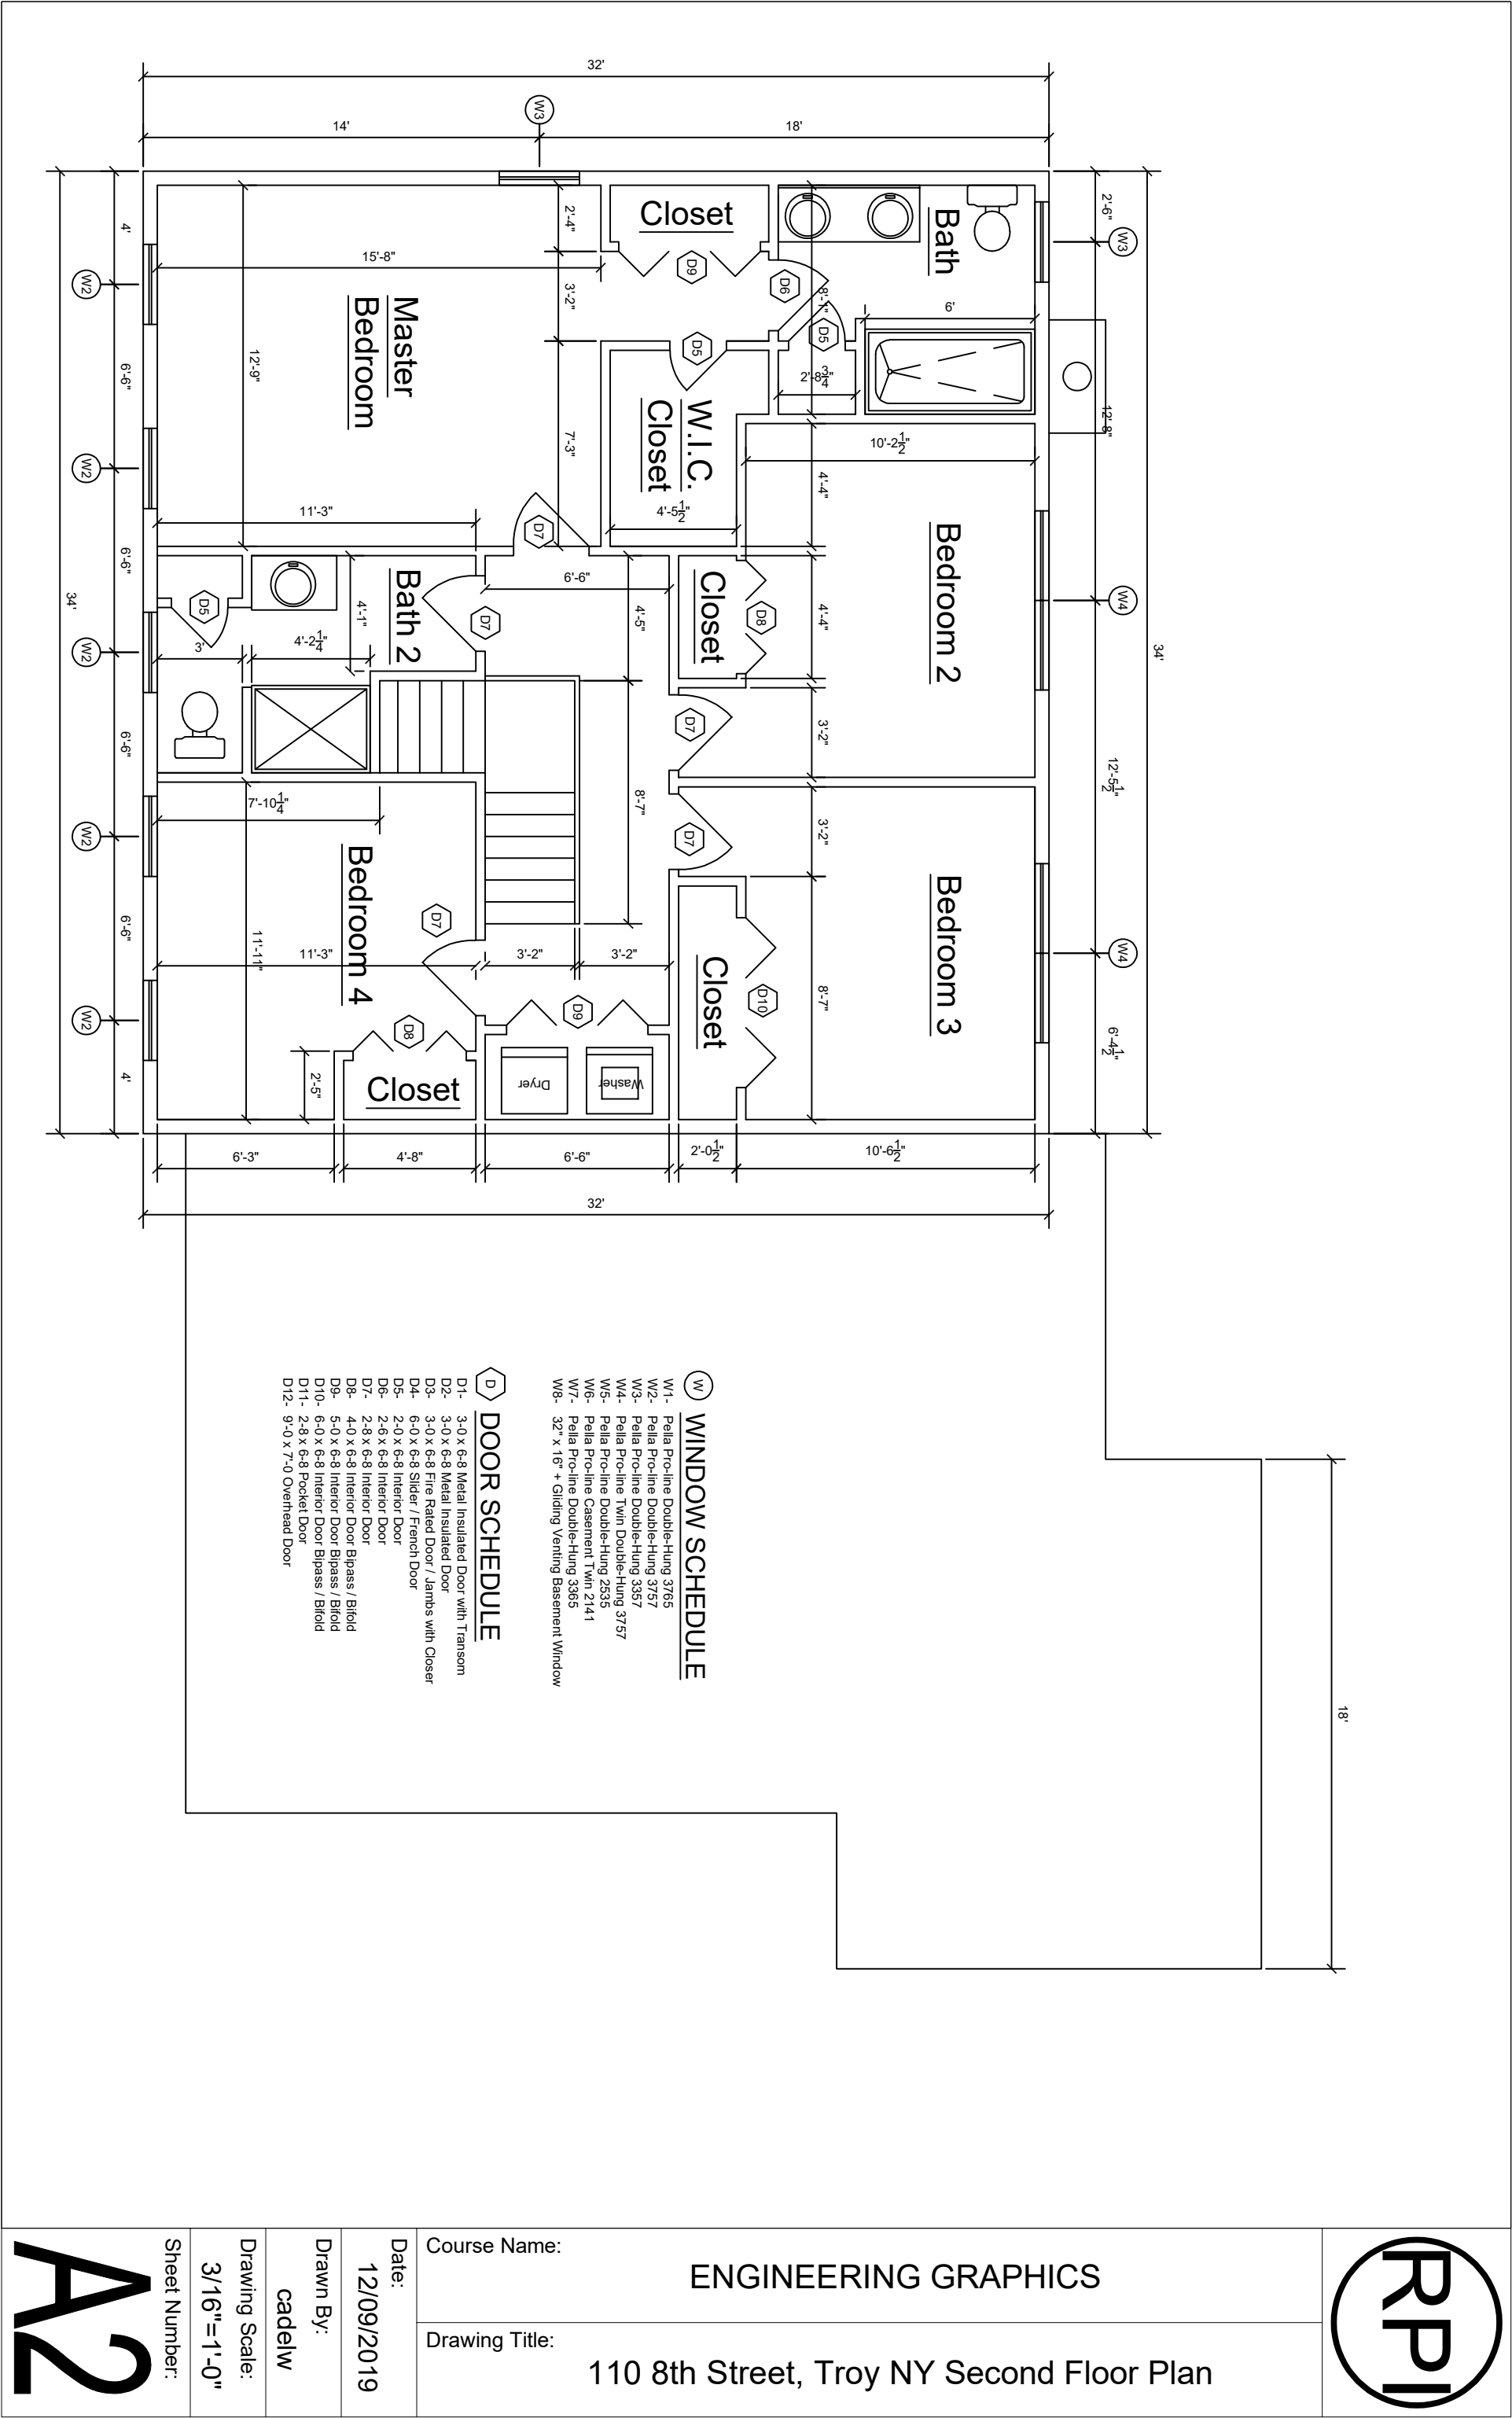

ENGINEERING GRAPHICS

110 8th Street, Troy NY Second Floor Plan

Course Name:

Drawing Title:

Date:
12/09/2019

Drawn By:
cadelw

Drawing Scale:
3/16"=1'-0"

Sheet Number:

A2



COURSE NAME: ENGINEERING GRAPHICS

DRAWING TITLE: 110 8th Street, Troy NY Front Elevation


DATE: 12/09/2019


DRAWN BY: cadelw

DRAWING SCALE: 3/16"=1'-0"

SHEET NUMBER:

A3

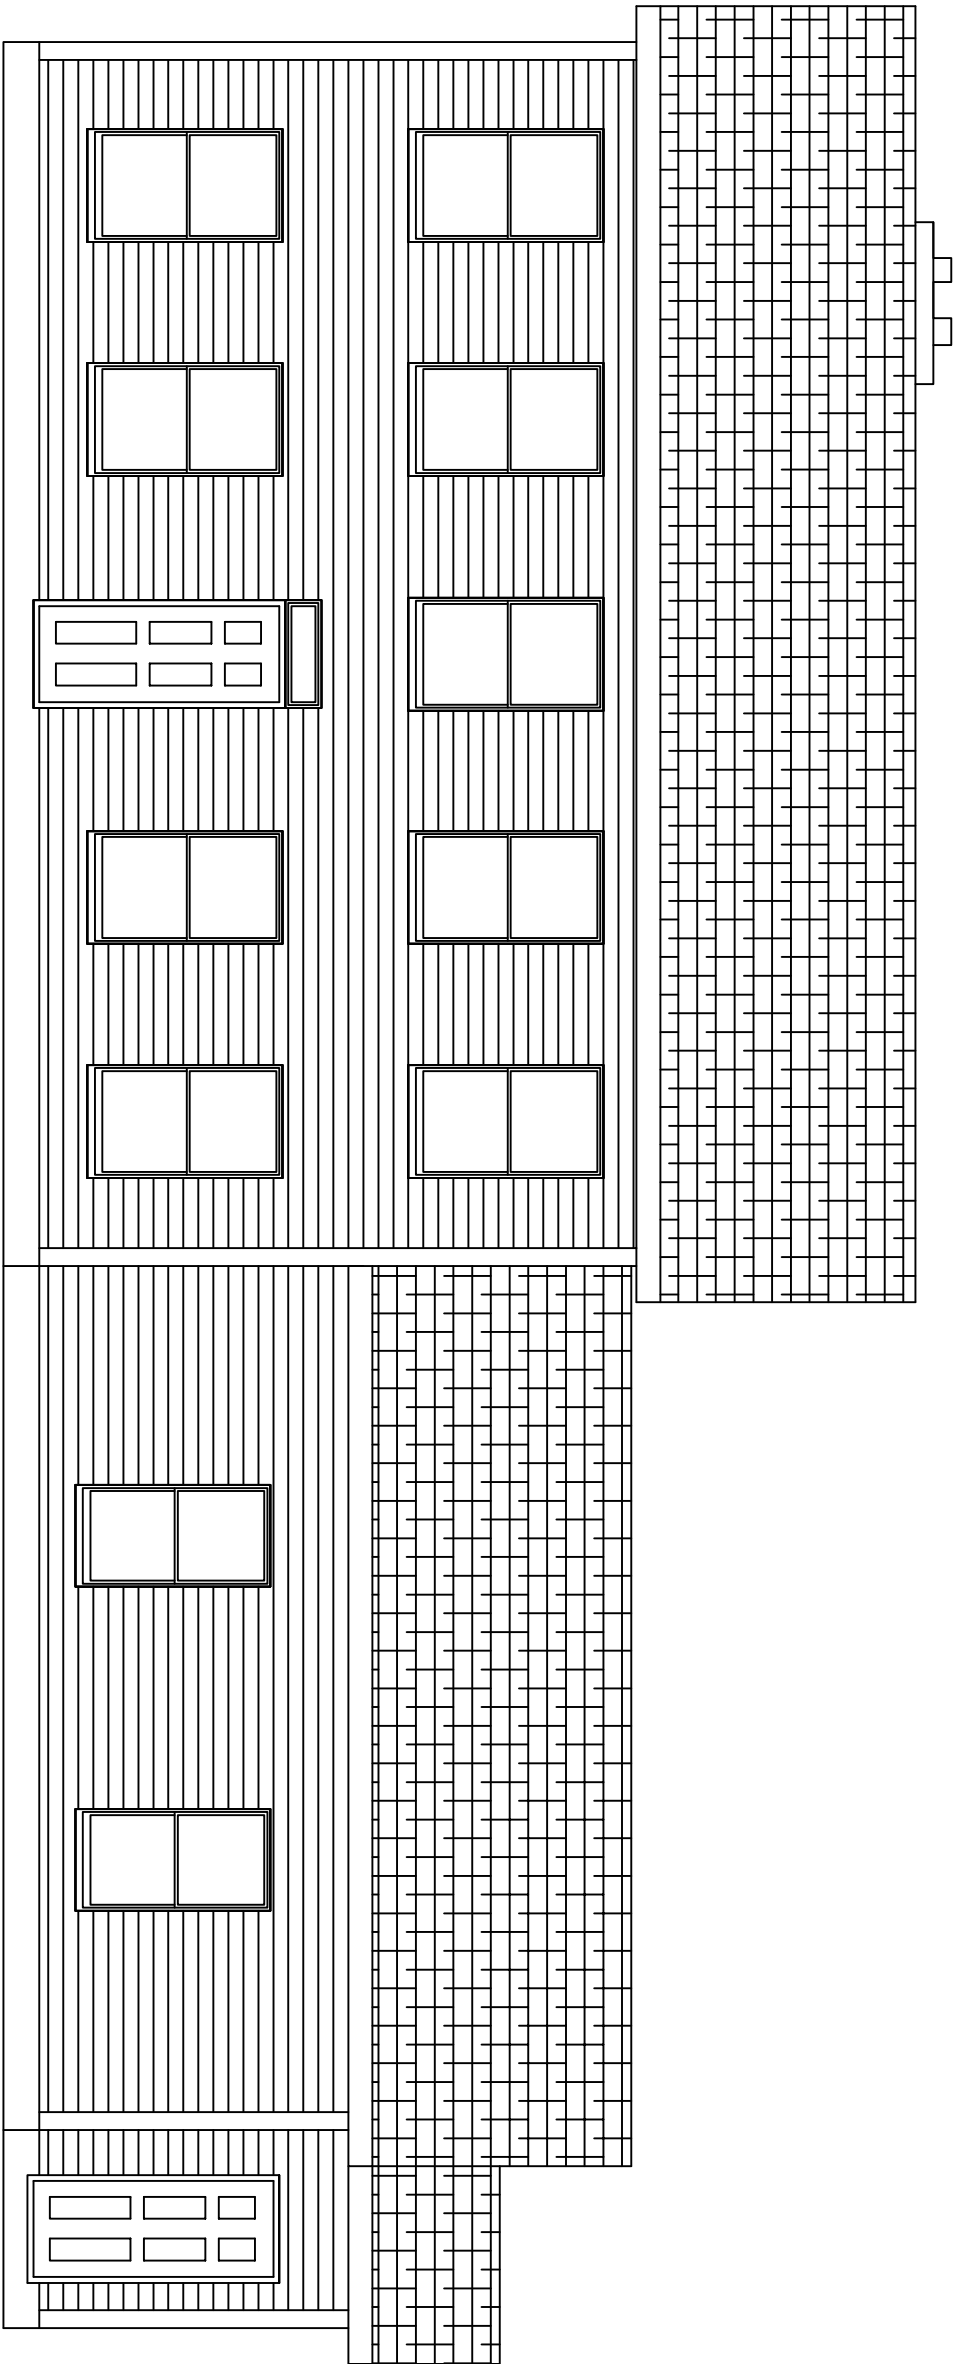

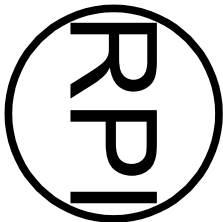

COURSE NAME: ENGINEERING GRAPHICS

DRAWING TITLE: 110 8th Street, Troy NY Rear Elevation


DATE: 12/09/2019


DRAWN BY: cadelw

DRAWING SCALE: 3/16"=1'-0"

SHEET NUMBER:

A4

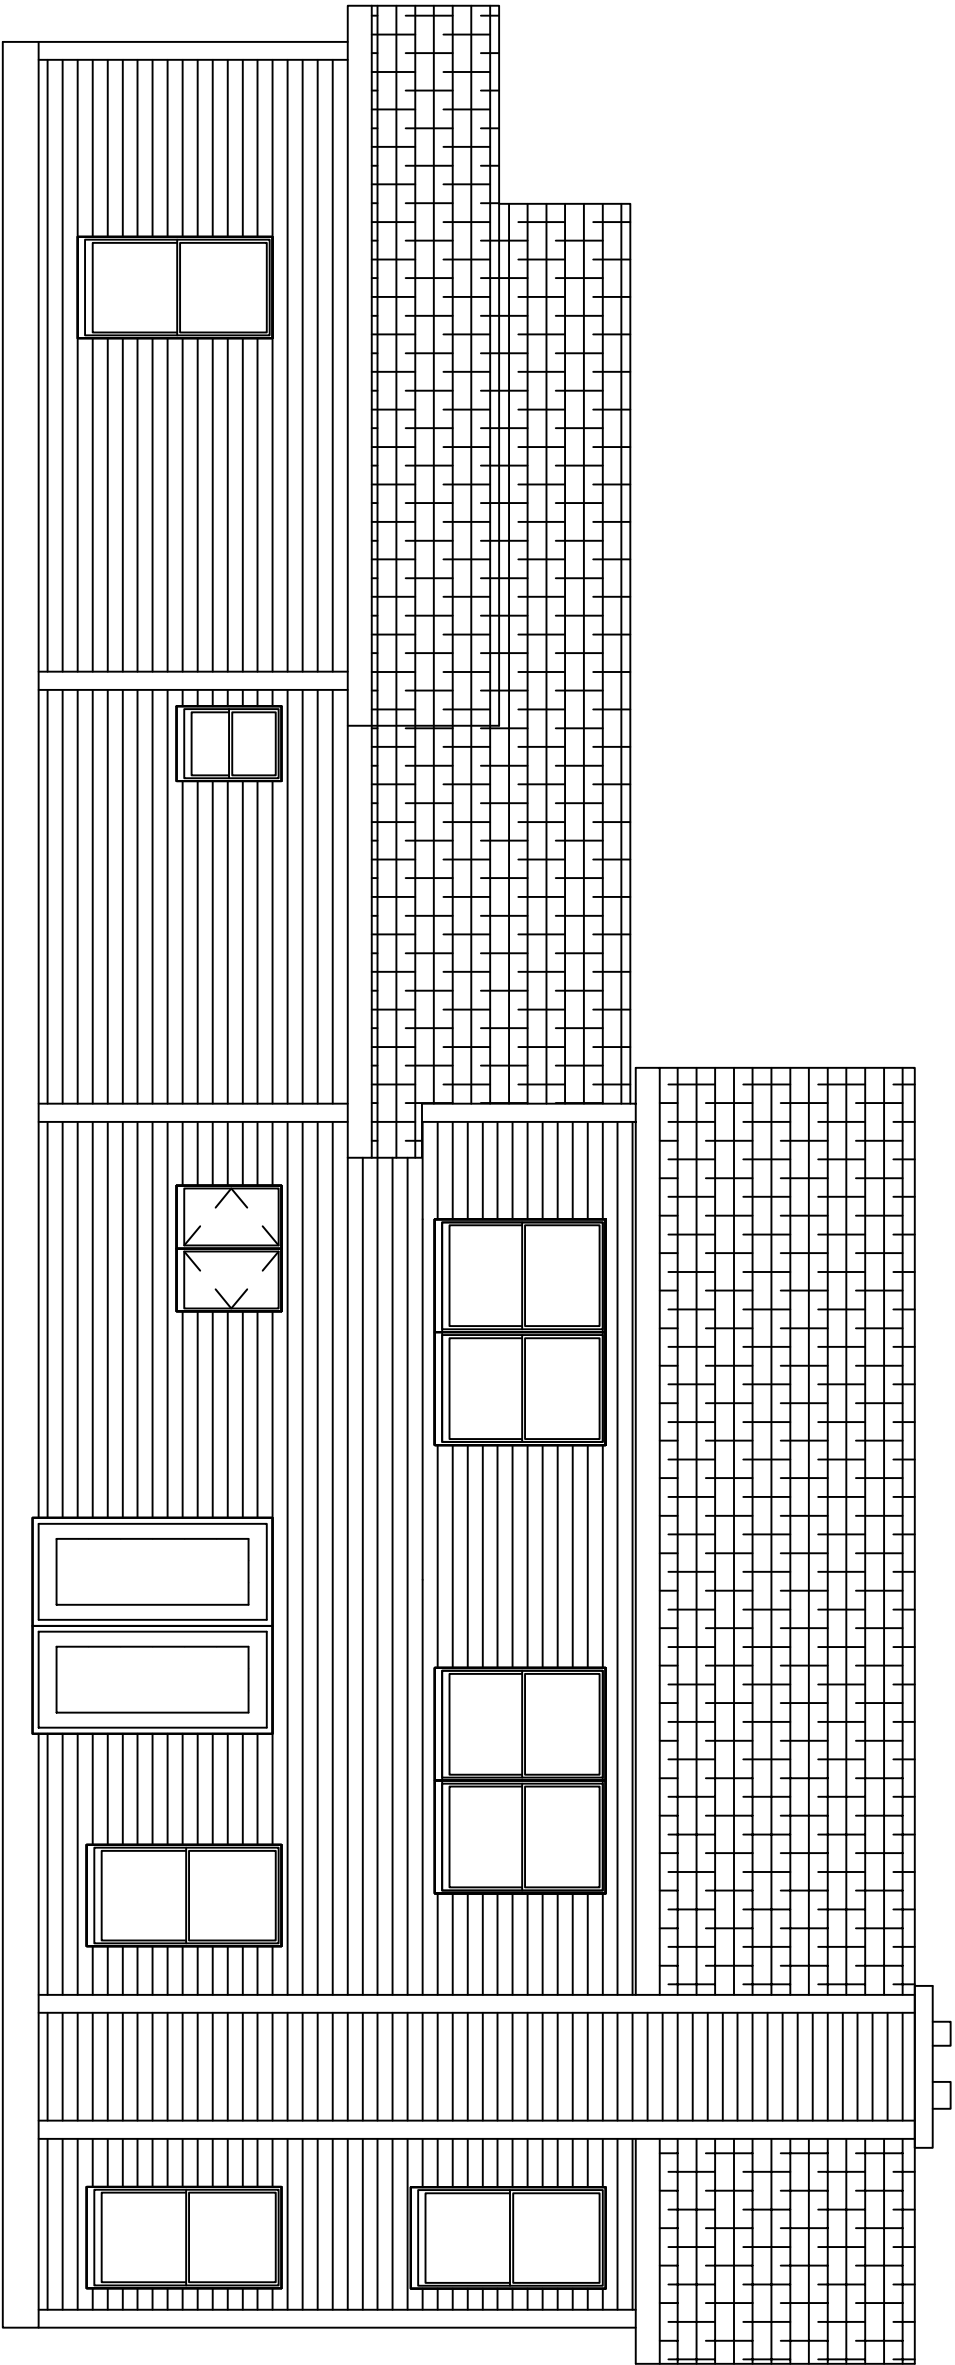

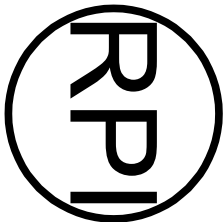

ENGINEERING GRAPHICS

110 8th Street, Troy NY Left & Right Side Elevations

Course Name:

Drawing Title:

Date:
12/09/2019

Drawn By:
cadellw

Drawing Scale:
3/16"=1'-0"

Sheet Number:

A5

